




FROUNT ELEVATION

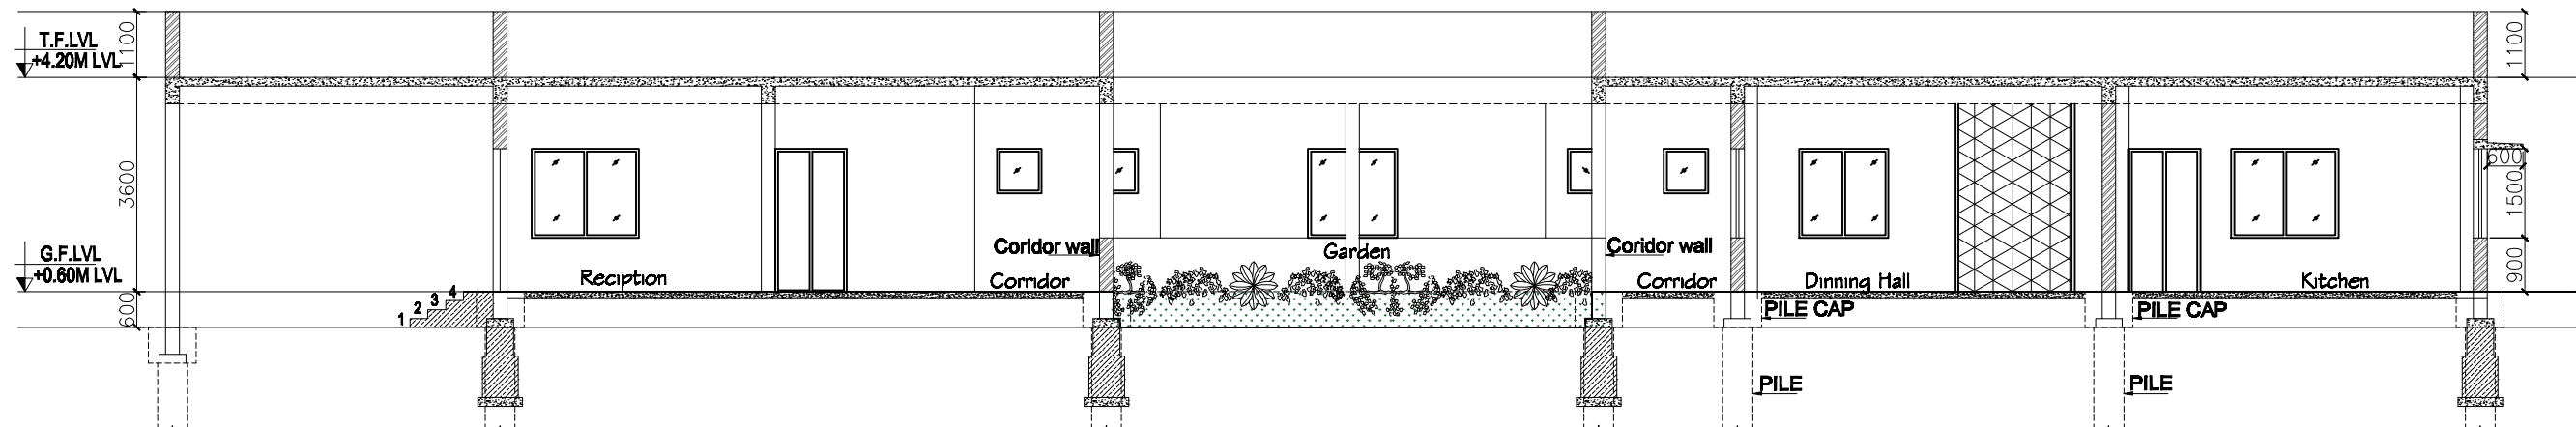

SECTION - XX

ASSISTANT ENGINEER: BBMP, RR NAGAR PROJECT DIVISION		ASSISTANT EXECUTIVE ENGINEER: BBMP,RR NAGAR PROJECT DIVISION		EXECUTIVE ENGINEER: BBMP,RR NAGAR PROJECT DIVISION		CHIEF ENGINEER: BBMP,RR NAGAR PROJECT DIVISION					
DESIGNED BY: SRINIVAS CHECKED BY: DRS DRAWING TITLE: FRONT ELEVATION & SECTION-XX SCALE - N.T.S SIZE - A3 JOB NO. - 501 DATE - 28.12.2020 DRAWING NUMBER REV ACS/501/BBMP/A- 04 P0				DRAWN BY:		SRINIVAS					
				CHECKED BY:		DRS					
				DRAWING TITLE:							
				FRONT ELEVATION & SECTION-XX							
				SCALE - N.T.S		SIZE - A3		JOB NO. - 501		DATE - 28.12.2020	
				DRAWING NUMBER				REV			
				ACS/501/BBMP/A- 04				P0			

CONSULTANTS:
ACS DESIGN CONSULTING PVT LTD
"ARNAV", #1150, 4th FLOOR, 13th CROSS,
1st PHASE, 1st STAGE
BEHIND SIDDAGANGA PUBLIC SCHOOL
CHANDRA LAYOUT
BENGALURU 560 072 | KARNATAKA - INDIA
Mob: +91-098863-12271, +91-094480-64921
E-mail: acsdsgn@acsdsgn.biz
Website: www.acsdsgn.biz

AUTHORIZED CLIENT:
 **BRUHAT BANGALORE
MAHANAGARA PALIKE**
BENGALURU

PROJECT TITLE:
**CONSTRUCTION OF OLD AGE HOMES
AND OTHER BUILDINGS IN JP PARK IN
WARD NO 17, RAJARAJESWARI NAGAR,
BANGALORE.**